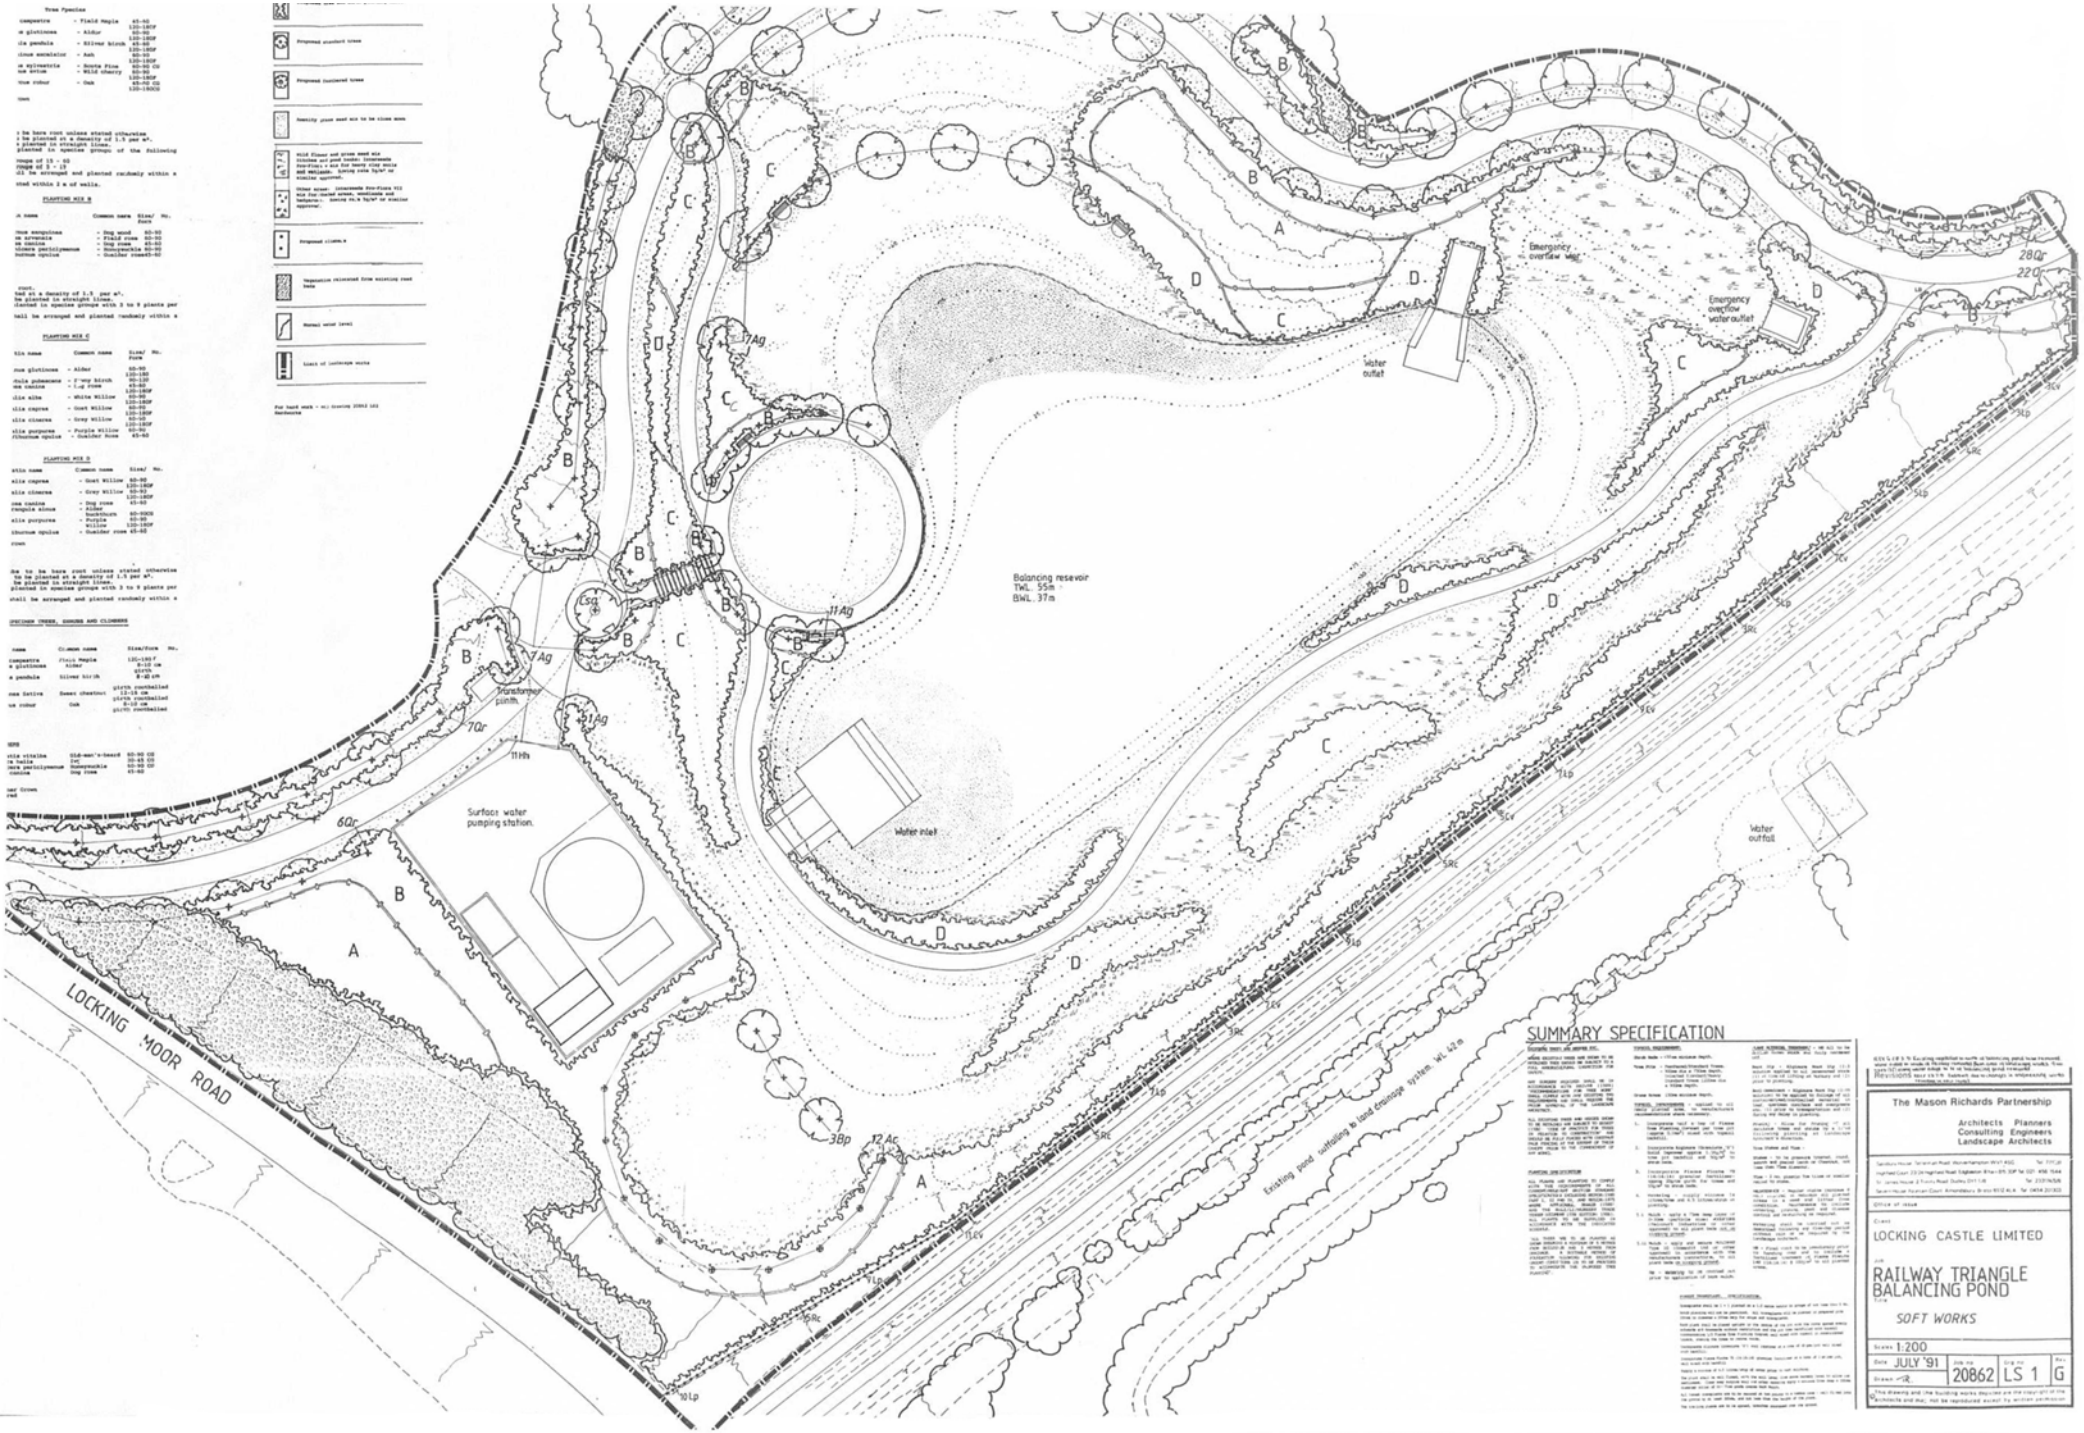

The Mason Richards Partnership

Architects Planners
Consulting Engineers
Landscape Architects

Client
LOCKING CASTLE LIMITED

Job
RAILWAY TRIANGLE
BALANCING POND

Title
SOFT WORKS

Scale 1:200

Date JULY '91 | Job no 20862 | Dwg no LS 1 | Rev G

Drawn SR

© The drawing and the building works depicted are the copyright of the Architects and may not be reproduced except by written permission.